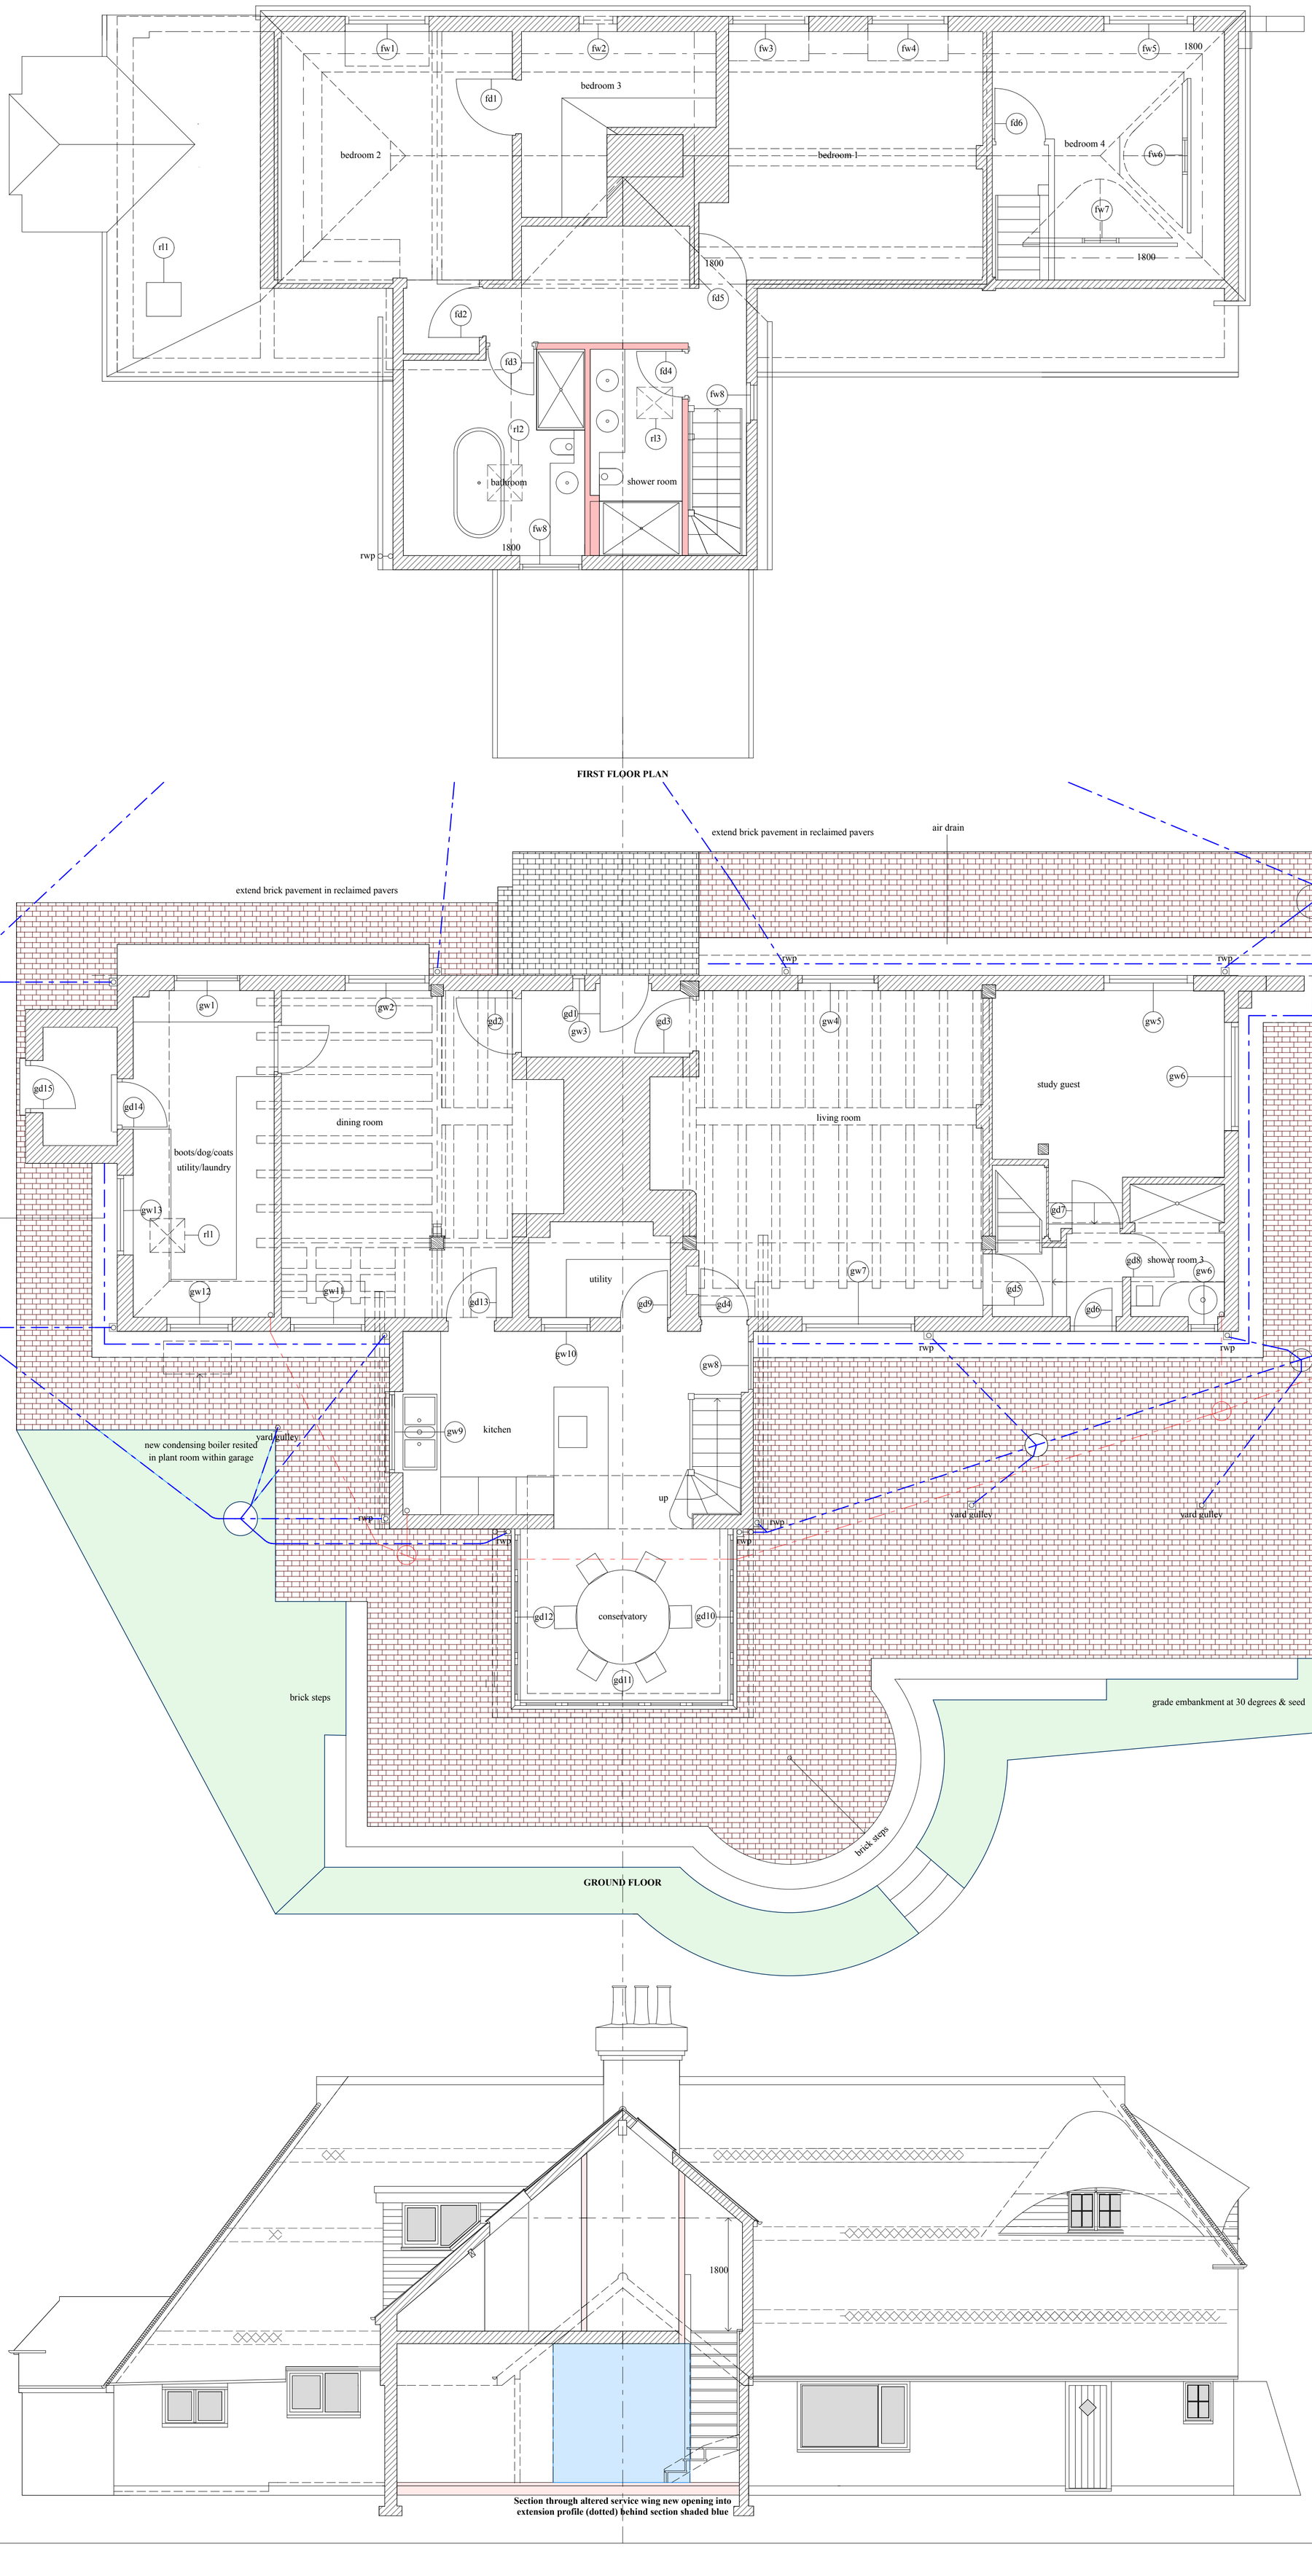

Revision	Date
DALBY ARCHITECTURE	
Client	Mr & Mrs J. Page
Job Title	Highwell Hamsey Lane HAMSEY East Sussex BN8 5TD
Drawing Title	Proposed Conservatory Extension Floor Plans
Drawing Status	Planning
Drawn by	NAD
Checked by	
Date	
Scale	1: 50
Date	29.04.14
Drawing Number	23515/ 27
Revision	